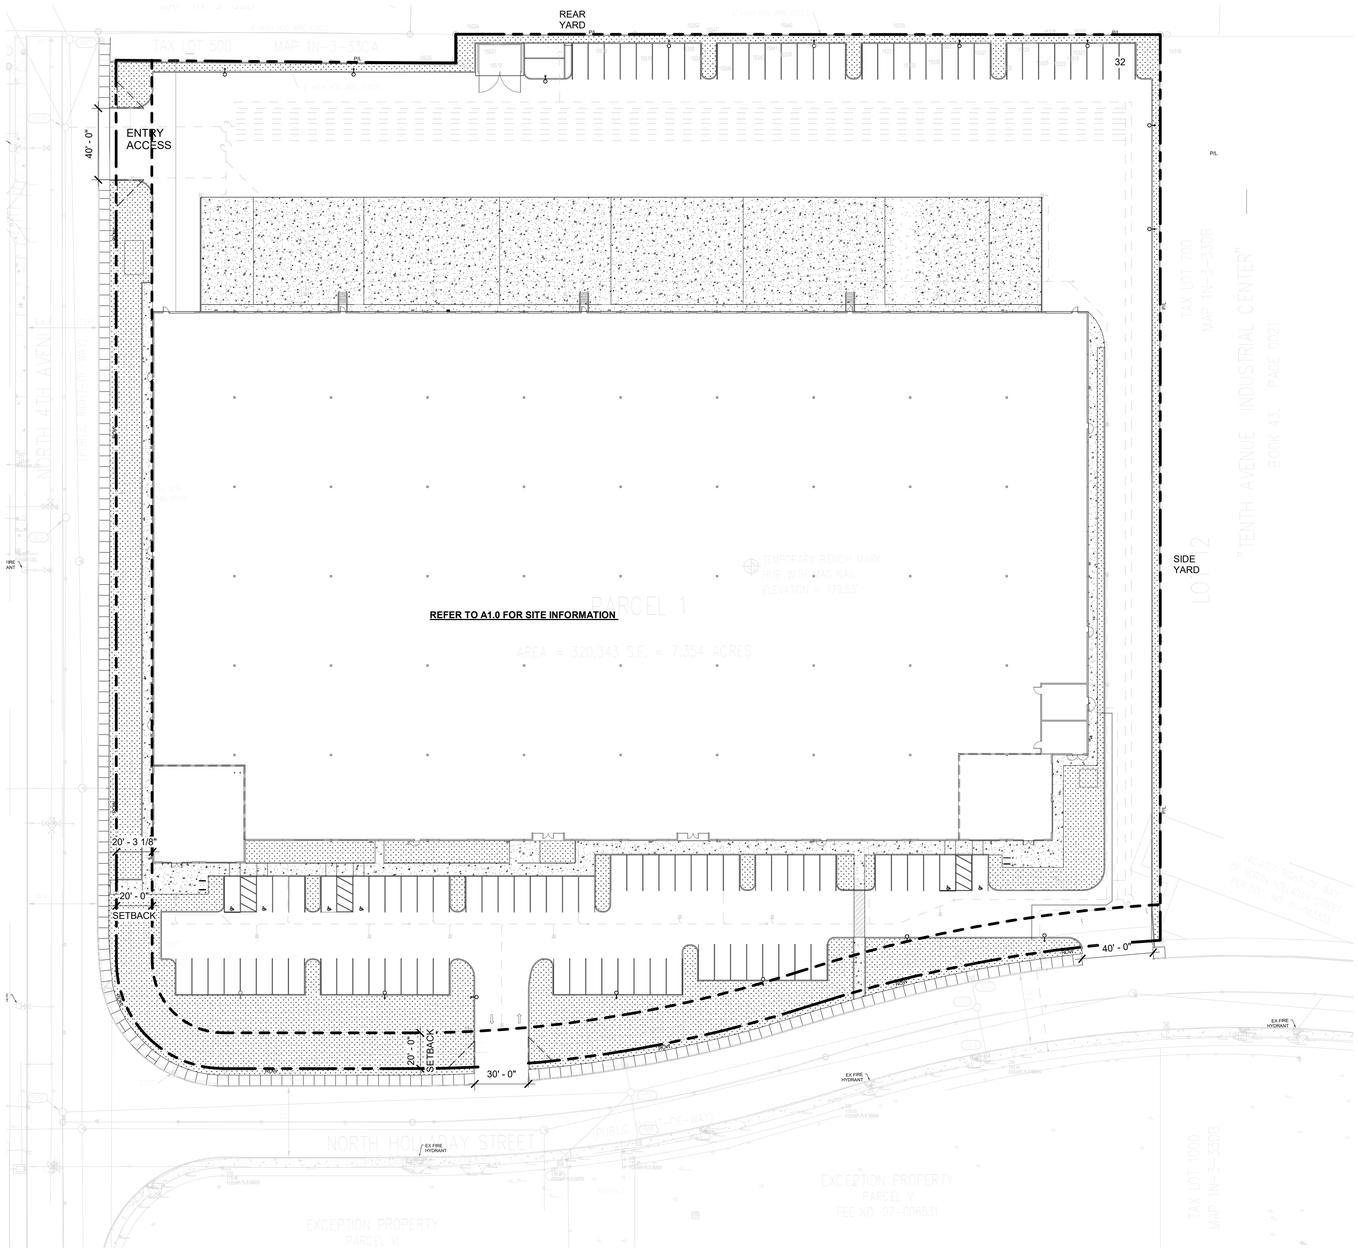

1 PROPOSED DEVELOPMENT ON PROPOSED PARTITION LOT

1" = 40'-0"

0 10' 20' 40' 80'

DESIGN REVIEW

MILDREN DESIGN GROUP

ARCHITECTURE | INTERIORS

4875 SW Griffith Drive Suite 300
Beaverton OR, 97005
(503) 244-0552

Client/ Owner:

ALTABIRD INVESTMENTS

Project:

ALTABIRD INVESTMENTS CORNELIUS

TENTH AVENUE INDUSTRIAL CENTER
Lot:13-16, CORNELIUS
OR, 97113

Sheet Title:

PROPOSED DEVELOPMENT ON PROPOSED PARTITION LOT

Revisions:

#	Description	Date

MILDREN DESIGN GROUP, P.C., 2022, ALL RIGHTS RESERVED ©

THESE DRAWINGS ARE THE PROPERTY OF MILDREN DESIGN GROUP, P.C., AND ARE NOT TO BE USED OR REPRODUCED IN ANY MANNER, EXCEPT WITH THE PRIOR WRITTEN PERMISSION OF MILDREN DESIGN GROUP, P.C.

Date: 2022-08-10

Drawn by: Author

Checked by: Checker

Job Number: 122013

Sheet

G2.1

C:\Users\mm\Documents\122013 Cornelius Property_Central 2022_revy\EXFTM.rvt