CUT FILL MAP (TO FINISH GRADE) WETLAND

Volume Report
Design vs Stripped

	Area				Volume		Comp/Ratio		Compact		Export	Change
	Total	Cut	Fill	OnGrade	Cut	Fill	Cut	Fill	Cut	Fill	-Import	Per 0.1 ft
Job Total	40,399	5,550	34,796	54	111	2,886			111	2,886	-2,775	150

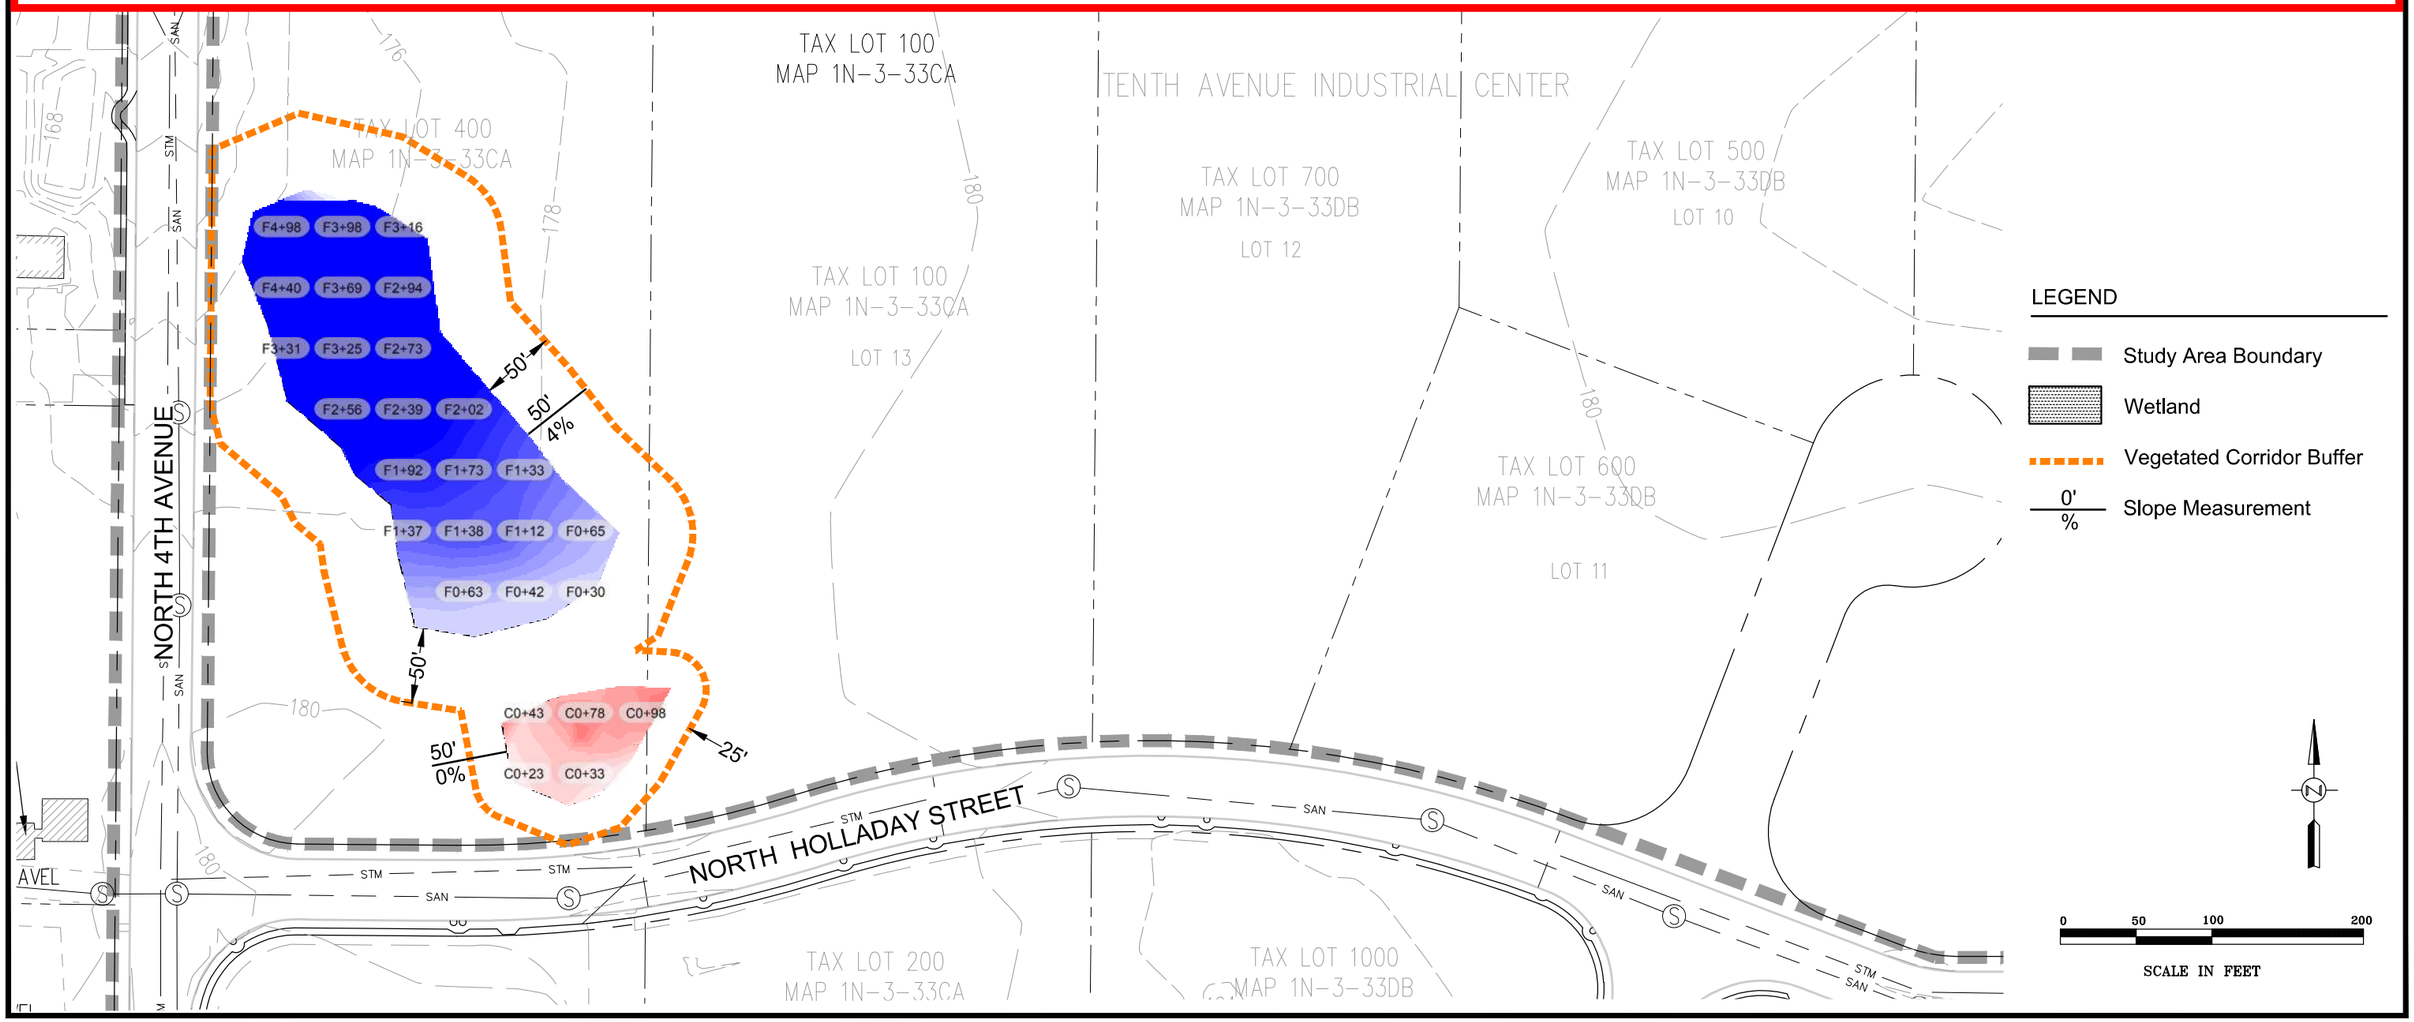

Pacific Habitat Services,Inc.
9450 SW Commerce Circle, Suite 180 Wilsonville, Oregon 97070
Phone: (503) 570-0800 Fax (503) 570-0855

Survey provided by Northwest Surveying.

Existing Conditions
North Holladay Industrial Park

FIGURE 2A

07-17-13

X:\Project Directories\5000\5095 Cornelius N Holladay Industrial Park\AutoCAD\Plot Dwgs\NRA Figures\Fig2A ExistCond.dwg, 9/12/2013 4:33:49 PM

CUT FILL MAP (TO FINISH GRADE) WETLAND + BUFFER

Volume Report
Design vs Stripped

	Area				Volume		Comp/Ratio		Compact		Export	Change
	Total	Cut	Fill	OnGrade	Cut	Fill	Cut	Fill	Cut	Fill	-Import	Per 0.1 ft
Job Total	96,146	16,915	73,808	5,423	398	5,230			398	5,230	-4,832	356

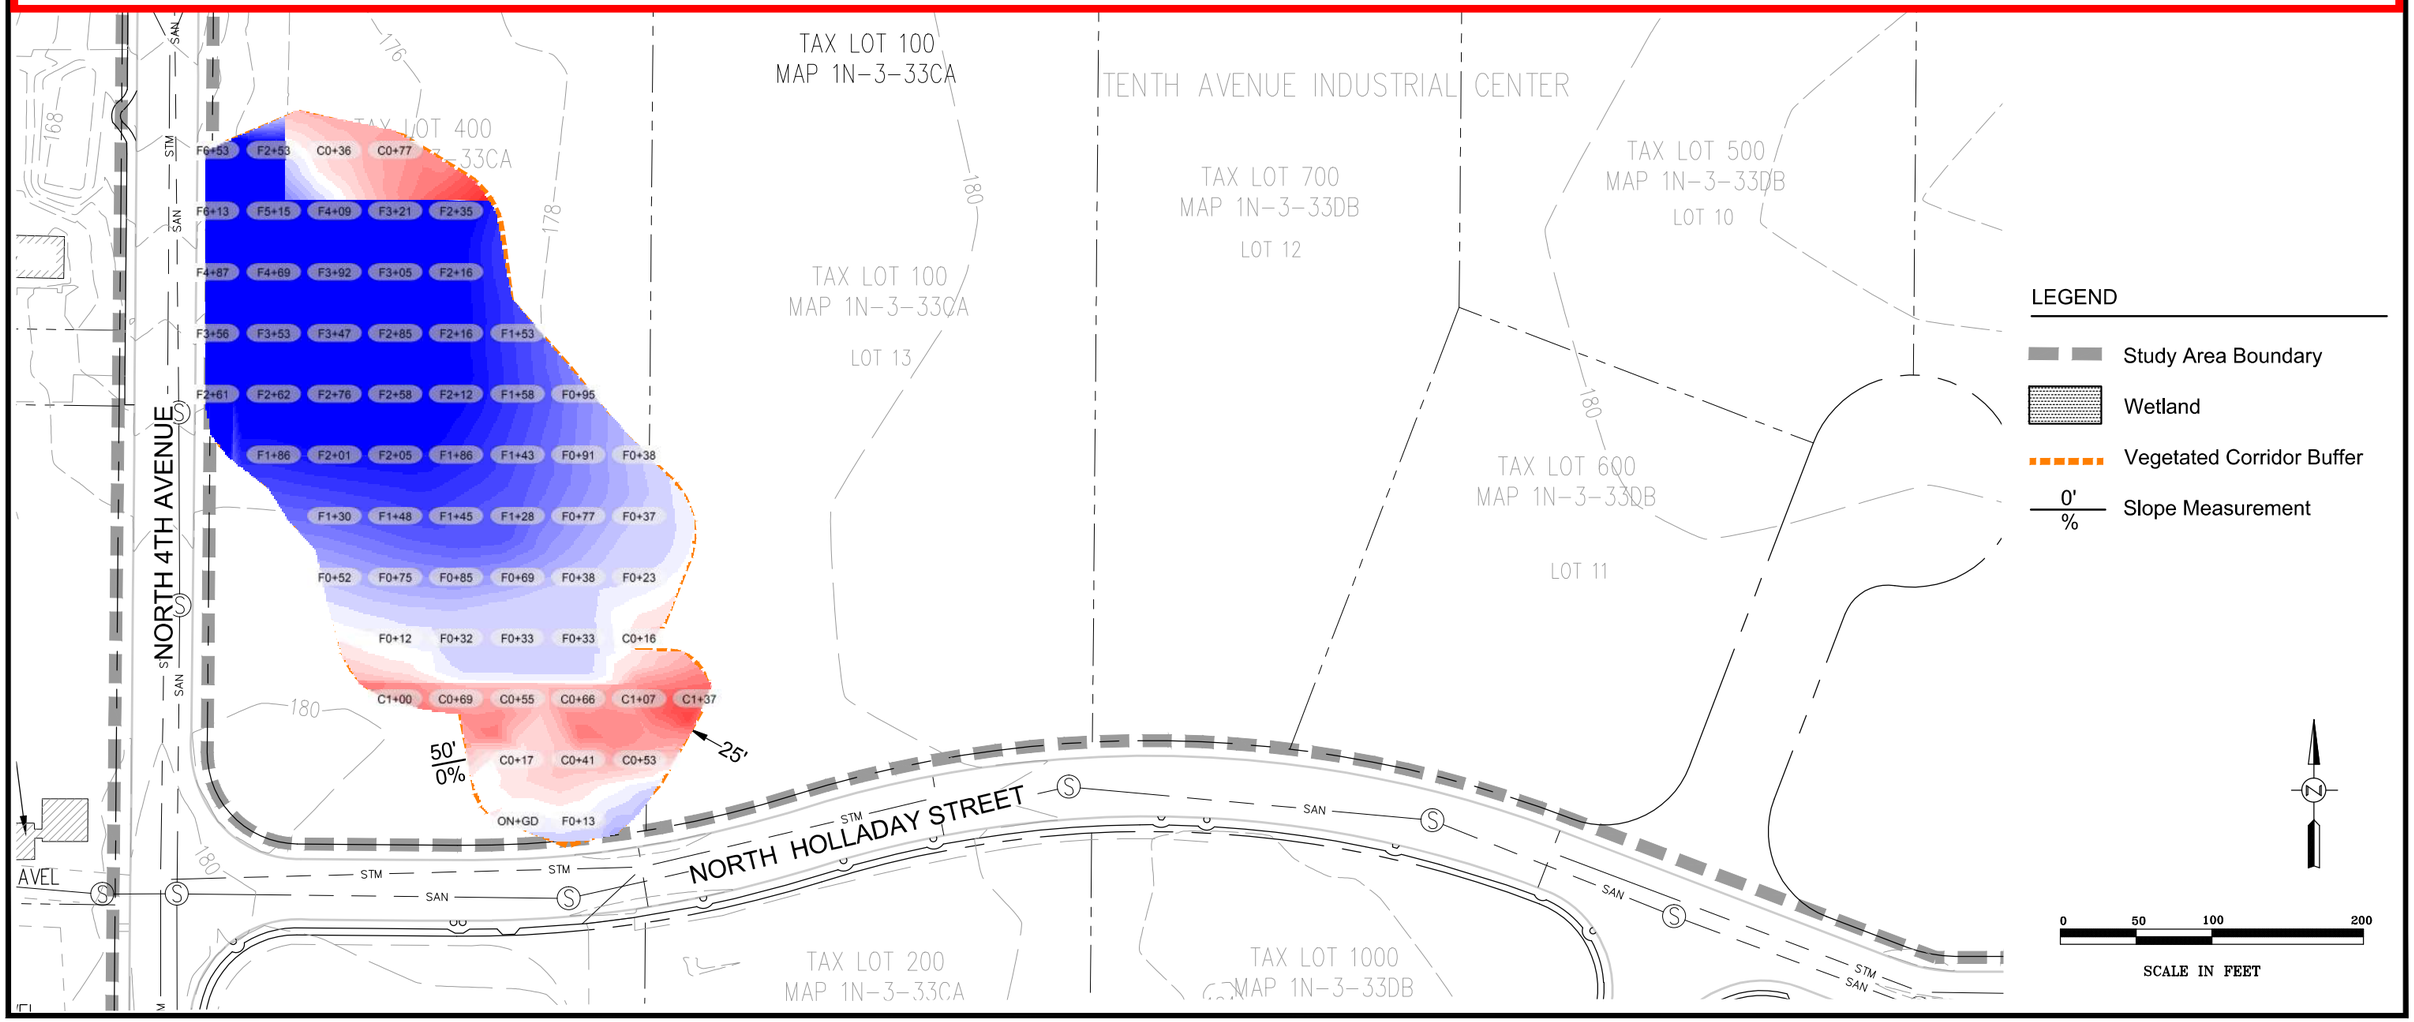

Pacific Habitat Services,Inc.
9450 SW Commerce Circle, Suite 180 Wilsonville, Oregon 97070
Phone: (503) 570-0800 Fax (503) 570-0855

Survey provided by Northwest Surveying.

Existing Conditions
North Holladay Industrial Park

FIGURE
2A

07-17-13

X:\Project Directories\5000\5095 Cornelius N Holladay Industrial Park\AutoCAD\Plot Dwgs\NRA Figures\Fig2A ExistCond.dwg, 9/12/2013 4:33:49 PM